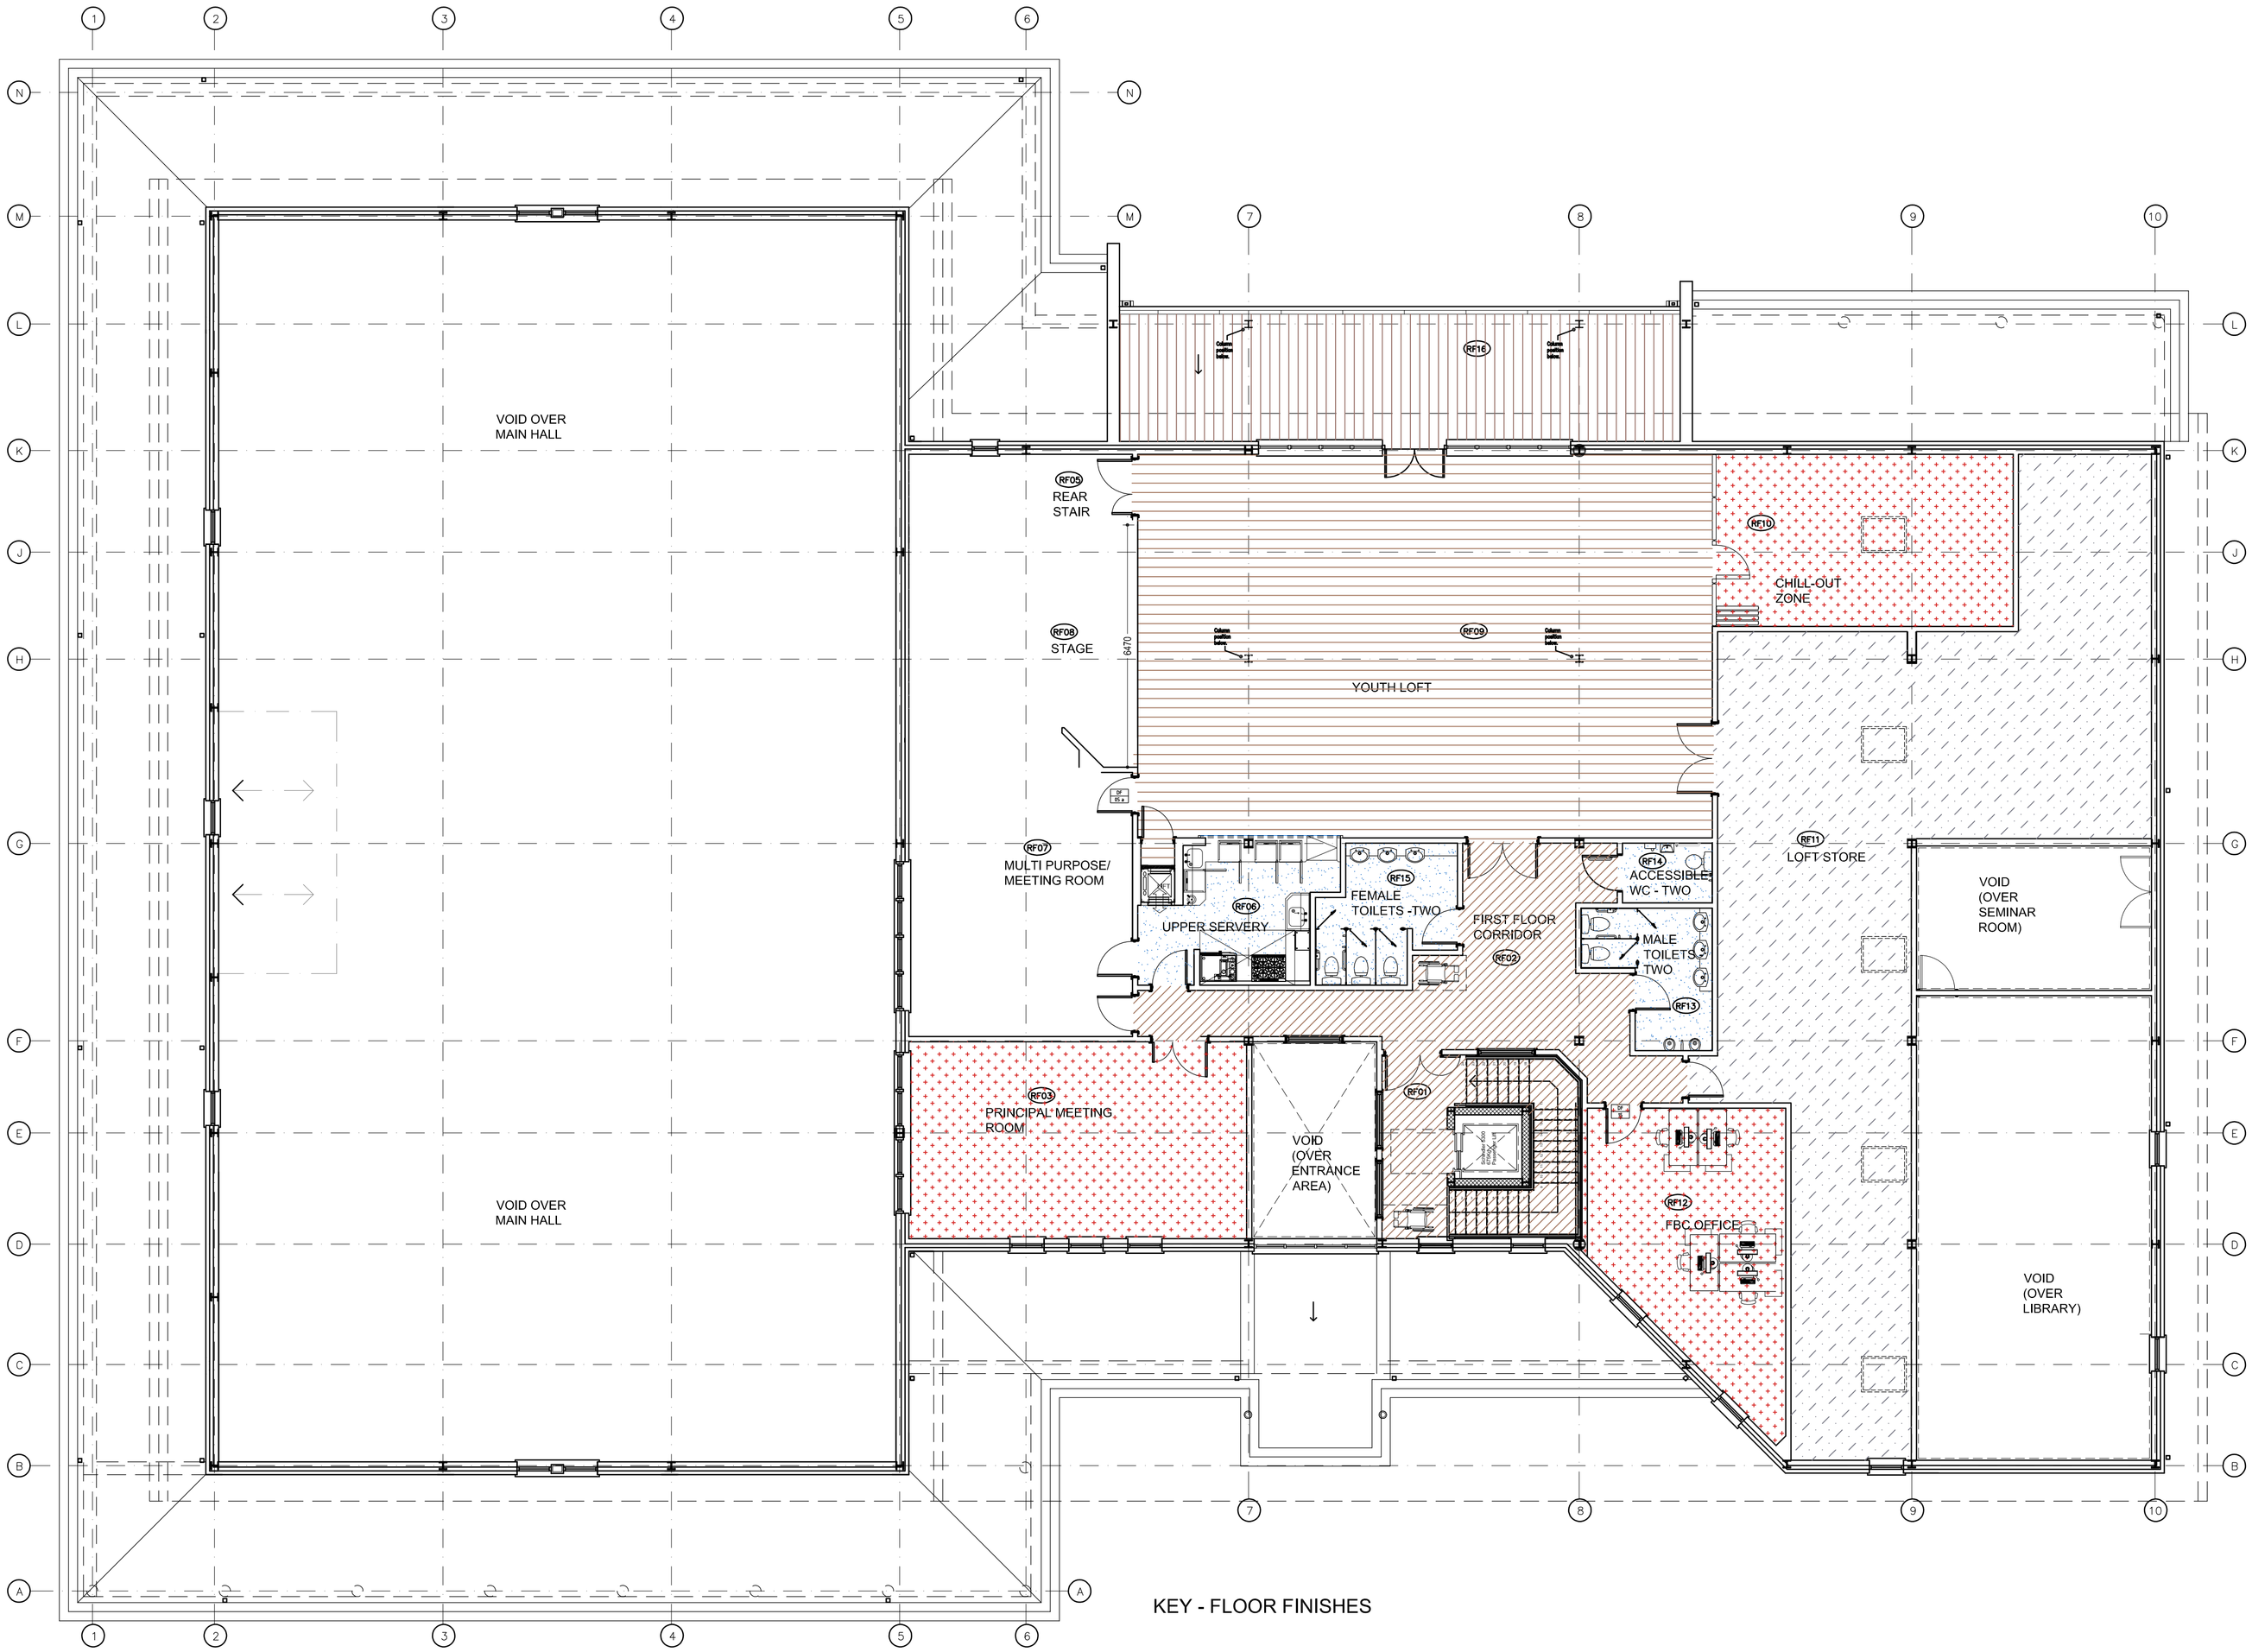

KEY - FLOOR FINISHES

- TIMBER FLOOR FINISH BY BOEN or JUNCKERS
- FLOOR SCREED WITH SEALANT DUST INHIBITOR (AND GULLEY WHERE SPECIFIED)
- AMTICO 'FRESH OAK' FINISH
- CARPET TILE FLOOR FINISH
- ACCESSIBLE MATT IN MATWELL
- AMTICO 'TEAK' FINISH
- VINYL FLOOR FINISH (DURABLE NON-SLIP SURFACE WHERE SPECIFIED)
- EXTERNAL GRADE TIMBER

PRINTS AND REVISIONS

ISSUE

Rev -		
A	Position of columns amended.	06.11.2007
B	Main staircase amended.	17.01.2008

NOTES

ALL DIMENSIONS MUST BE CHECKED ON SITE AND NOT SCALED FROM DRAWING. ERRORS AND OMISSIONS TO BE REPORTED TO THE ARCHITECTS. THIS DRAWING IS COPYRIGHT

EDGINGTON SPINK·HYNE CHARTERED ARCHITECTS

RIDING COURT. RIDING COURT ROAD. DATCHET. BERKS. SL3 9LE
TEL: WINDSOR 01753 580033 FAX: 01753 580633
WEB: www.edgingtons.co.uk EMAIL: mail@edgingtons.co.uk

FBC COMMUNITY CENTRE
THE RIDES, FINCHAMPSTEAD
BERKSHIRE

PROPOSED FIRST FLOOR FINISHES
General Arrangement

SCALE(A1)	1:100	CAD REF	4442-1251
DATE	01/2008	DRAWN	MMA
JOB No. 4442		DWG No. 1251	B